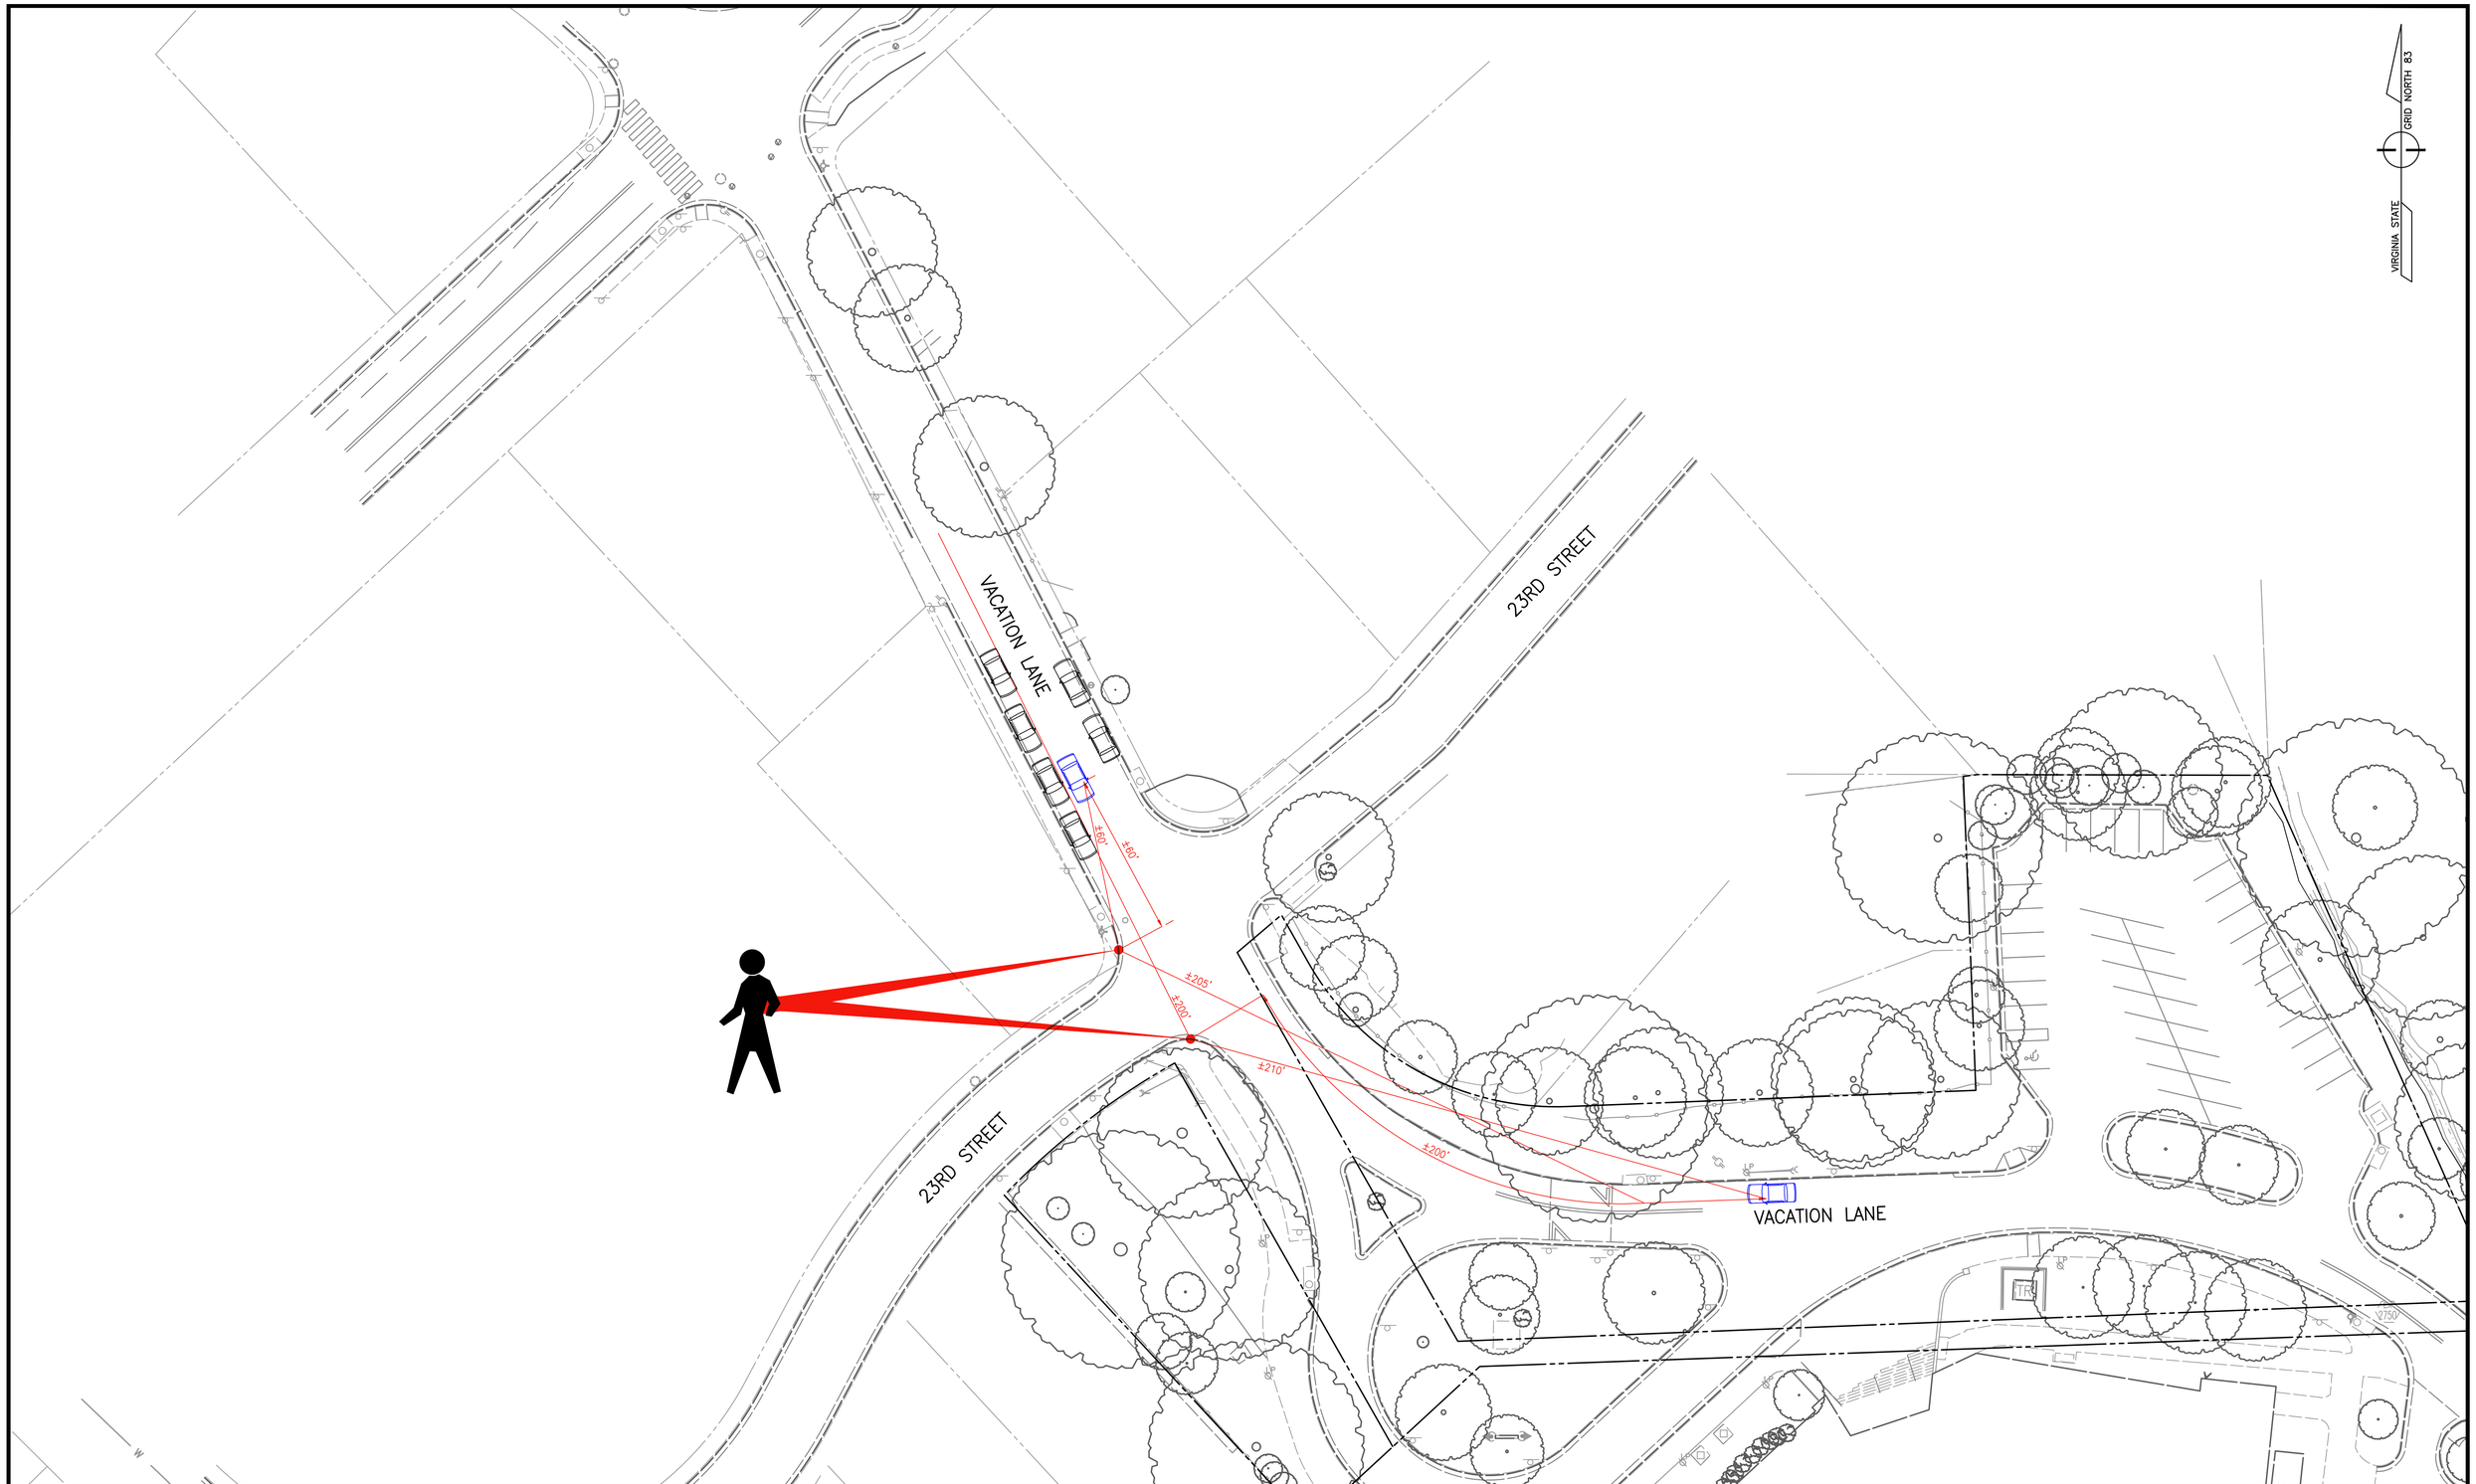

Gordon
4501 Daly Drive
Chantilly, VA 20151
Phone: 703-263-1900
www.gordon.us.com

PROGRAMMING AND PLANNING
CIVIL ENGINEERING
LANDSCAPE ARCHITECTURE
SURVEY AND MAPPING
SECURITY CONSULTING

H.B. WOODLAWN SCHOOL

VACATION LANE AND 23RD STREET PEDESTRIAN VISIBILITY STUDY - EXISTING CONDITIONS

SCALE: 1"=25'

OCTOBER 10, 2017

25 12.5 0 25 50 75

GRAPHICAL SCALE: 1" = 25'

EXHIBIT 0402-0065
CADD: 2922-0402-EXH(B)15
DRAWN BY: BS
SHEET 1 OF 3

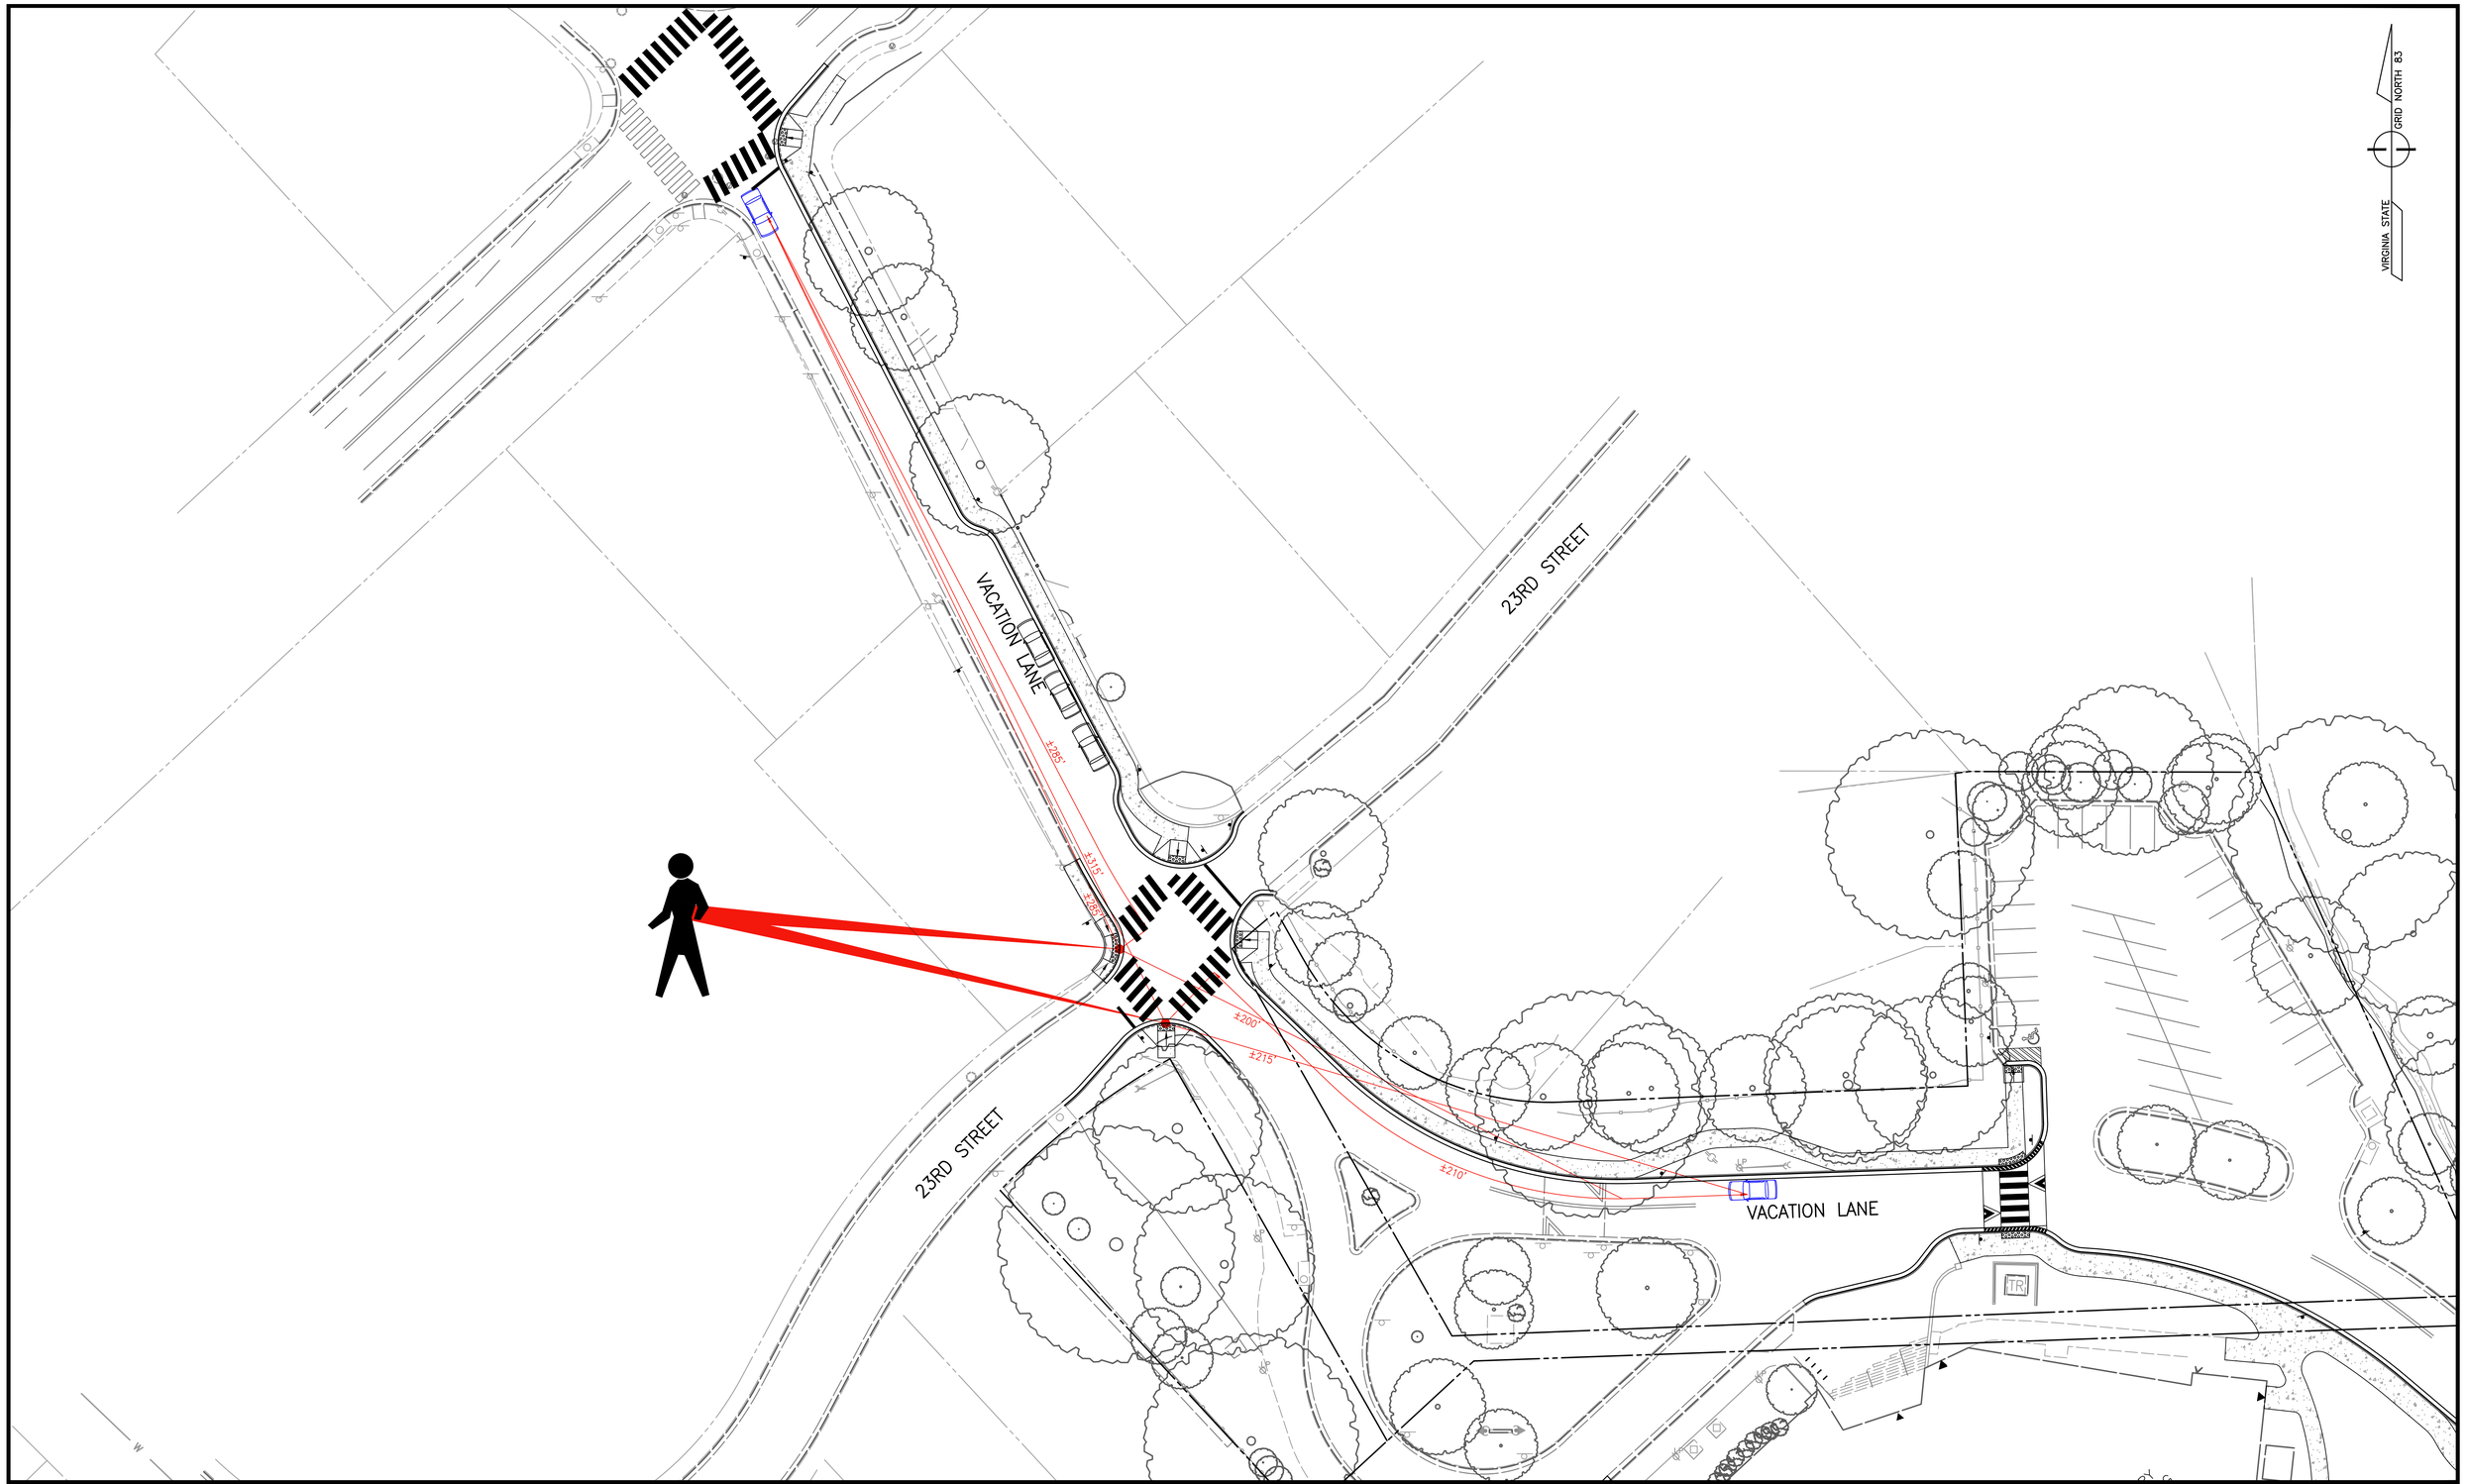

Gordon
4501 Daly Drive
Chantilly, VA 20151
Phone: 703-263-1900
www.gordon.us.com

PROGRAMMING AND PLANNING
CIVIL ENGINEERING
LANDSCAPE ARCHITECTURE
SURVEY AND MAPPING
SECURITY CONSULTING

H.B. WOODLAWN SCHOOL

VACATION LANE AND 23RD STREET PEDESTRIAN VISIBILITY STUDY - PROPOSED CONDITIONS

SCALE: 1"=25'

OCTOBER 10, 2017

25 12.5 0 25 50 75

GRAPHICAL SCALE: 1" = 25'

EXHIBIT 0402-0065
CADD: 2922-0402-EXHIBITS
DRAWN BY: BS
SHEET 2 OF 3

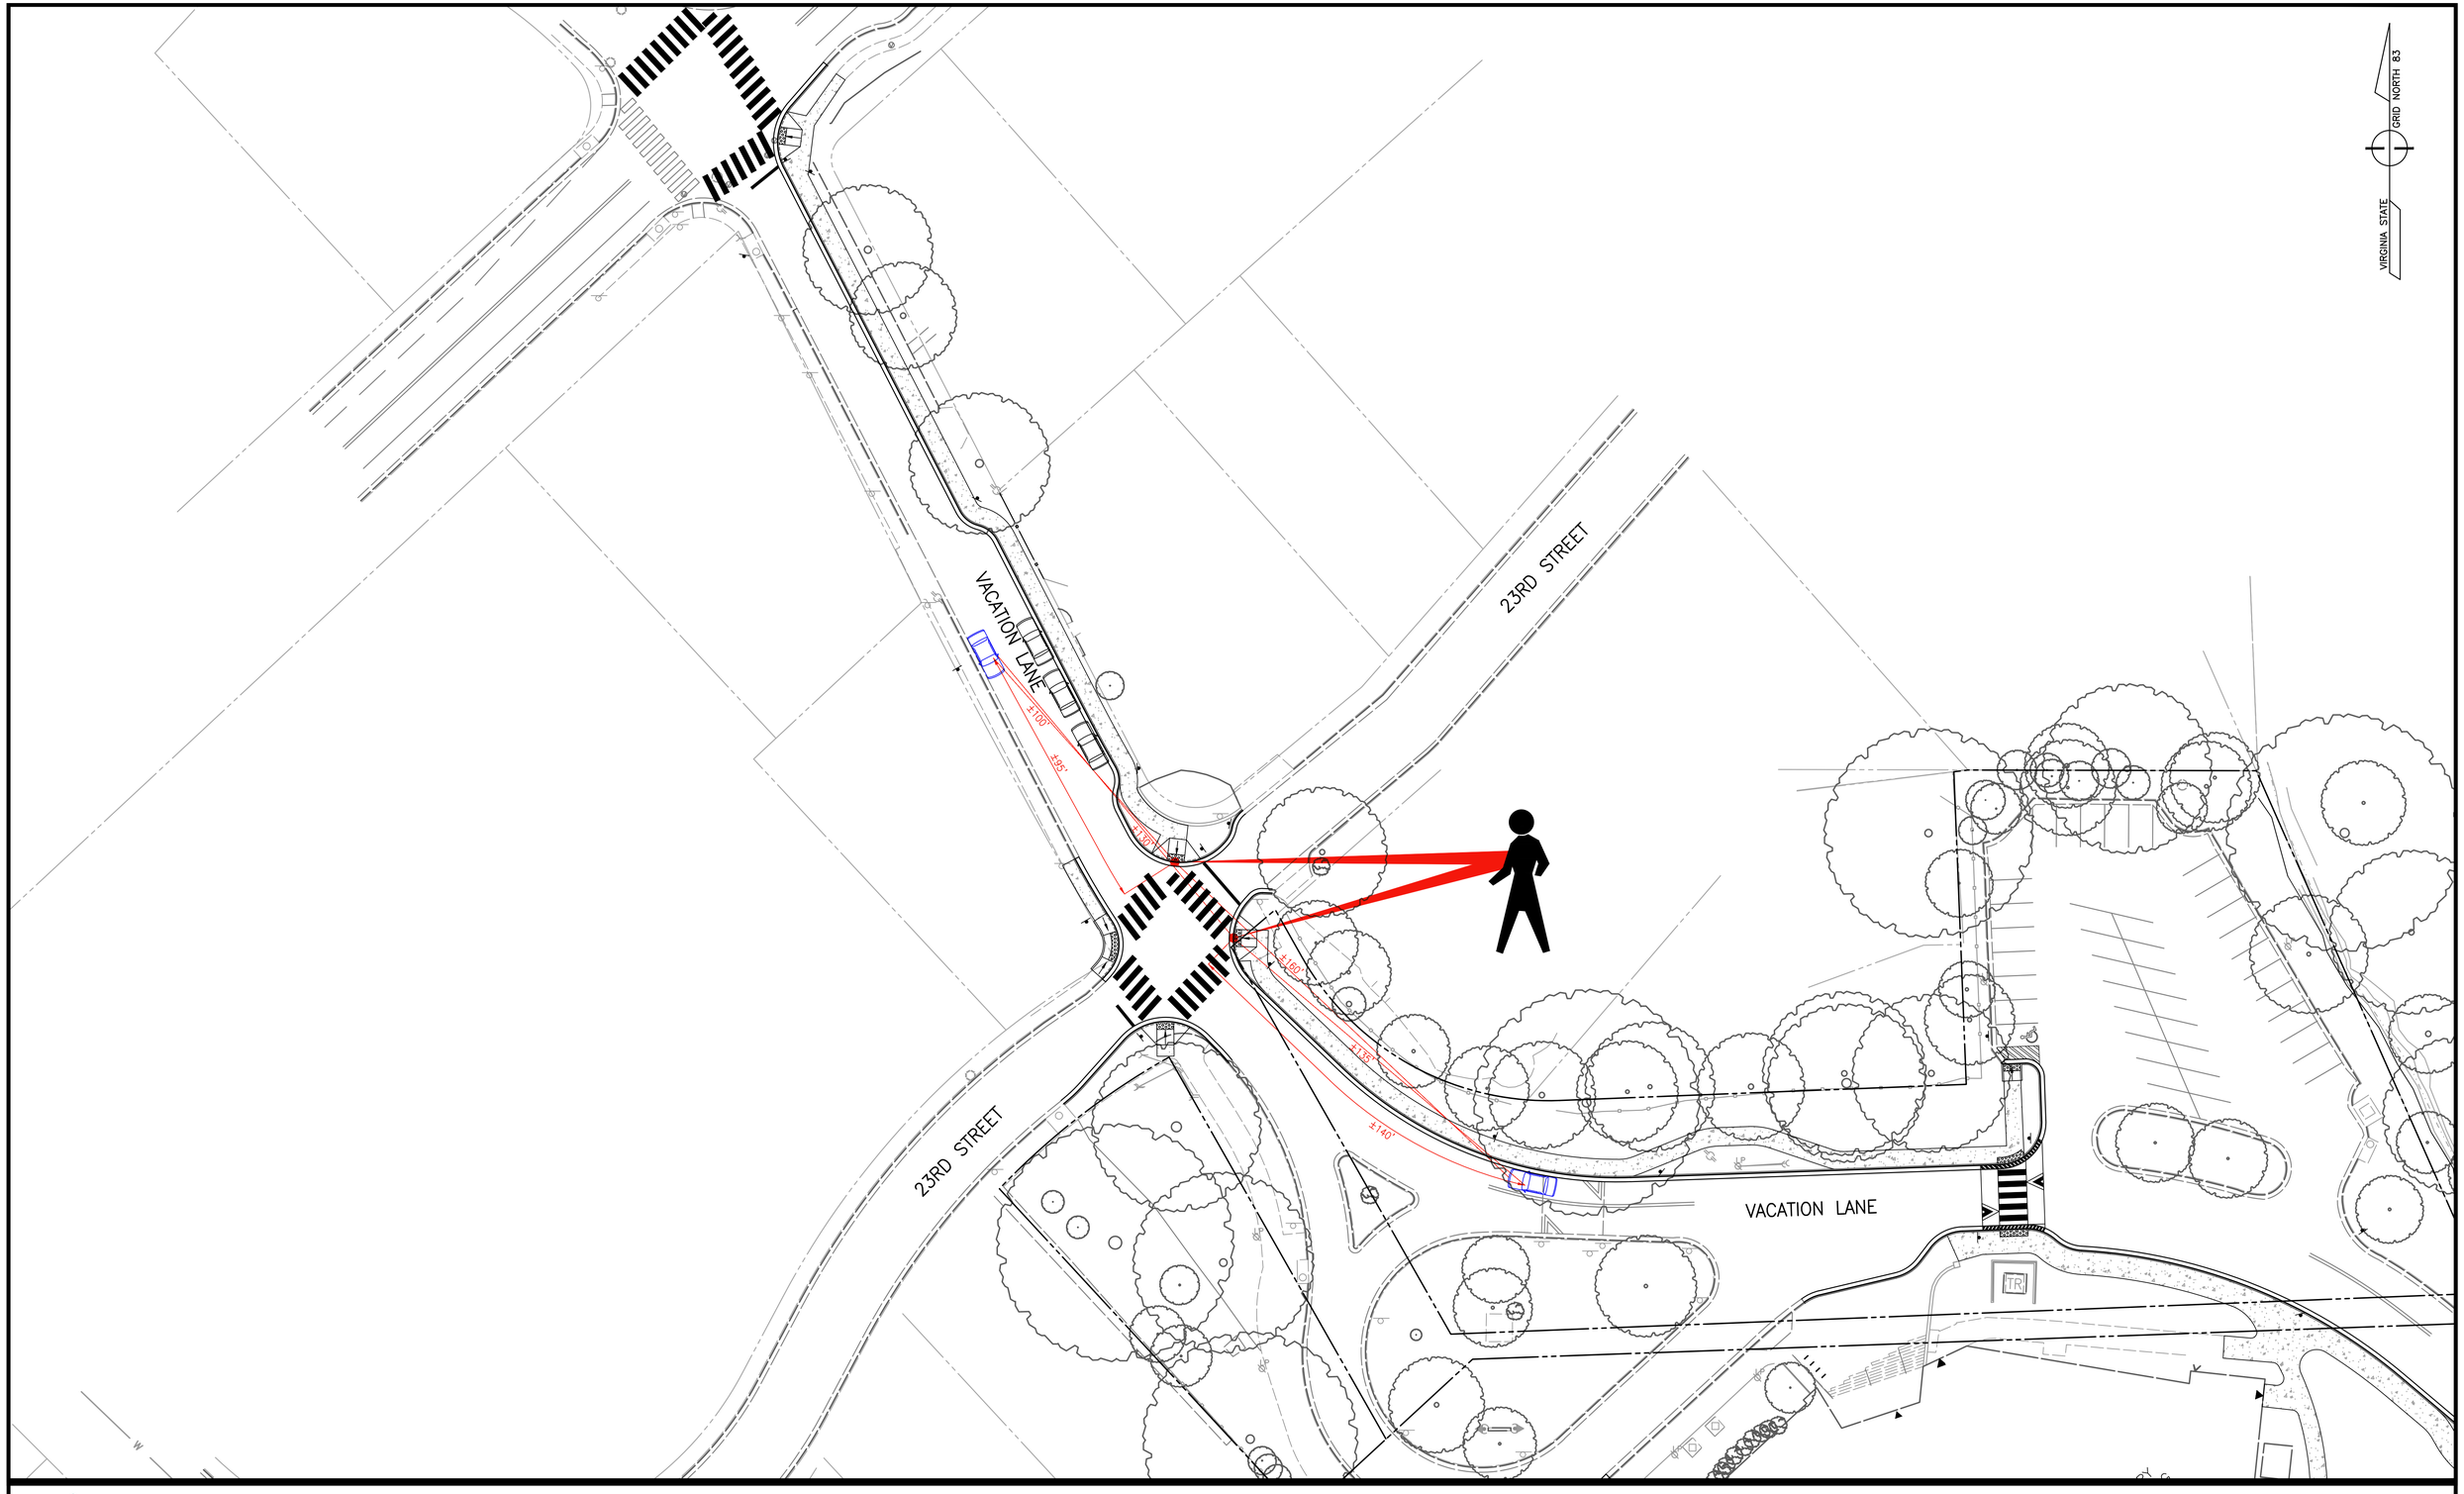

Gordon
4501 Daly Drive
Chantilly, VA 20151
Phone: 703-263-1900
www.gordon.us.com

PROGRAMMING AND PLANNING
CIVIL ENGINEERING
LANDSCAPE ARCHITECTURE
SURVEY AND MAPPING
SECURITY CONSULTING

H.B. WOODLAWN SCHOOL

VACATION LANE AND 23RD STREET PEDESTRIAN VISIBILITY STUDY - PROPOSED CONDITIONS

SCALE: 1"=25'

OCTOBER 10, 2017

25 12.5 0 25 50 75

GRAPHICAL SCALE: 1" = 25'

EXHIBIT 0402-0085
CADD: 2922-0402-EXHIBITS
DRAWN BY: BS
SHEET 3 OF 3